NOTE 3: ESC (Silt fencing) As Req'd.

Northwest Territories Canada

DESIGN SHEET

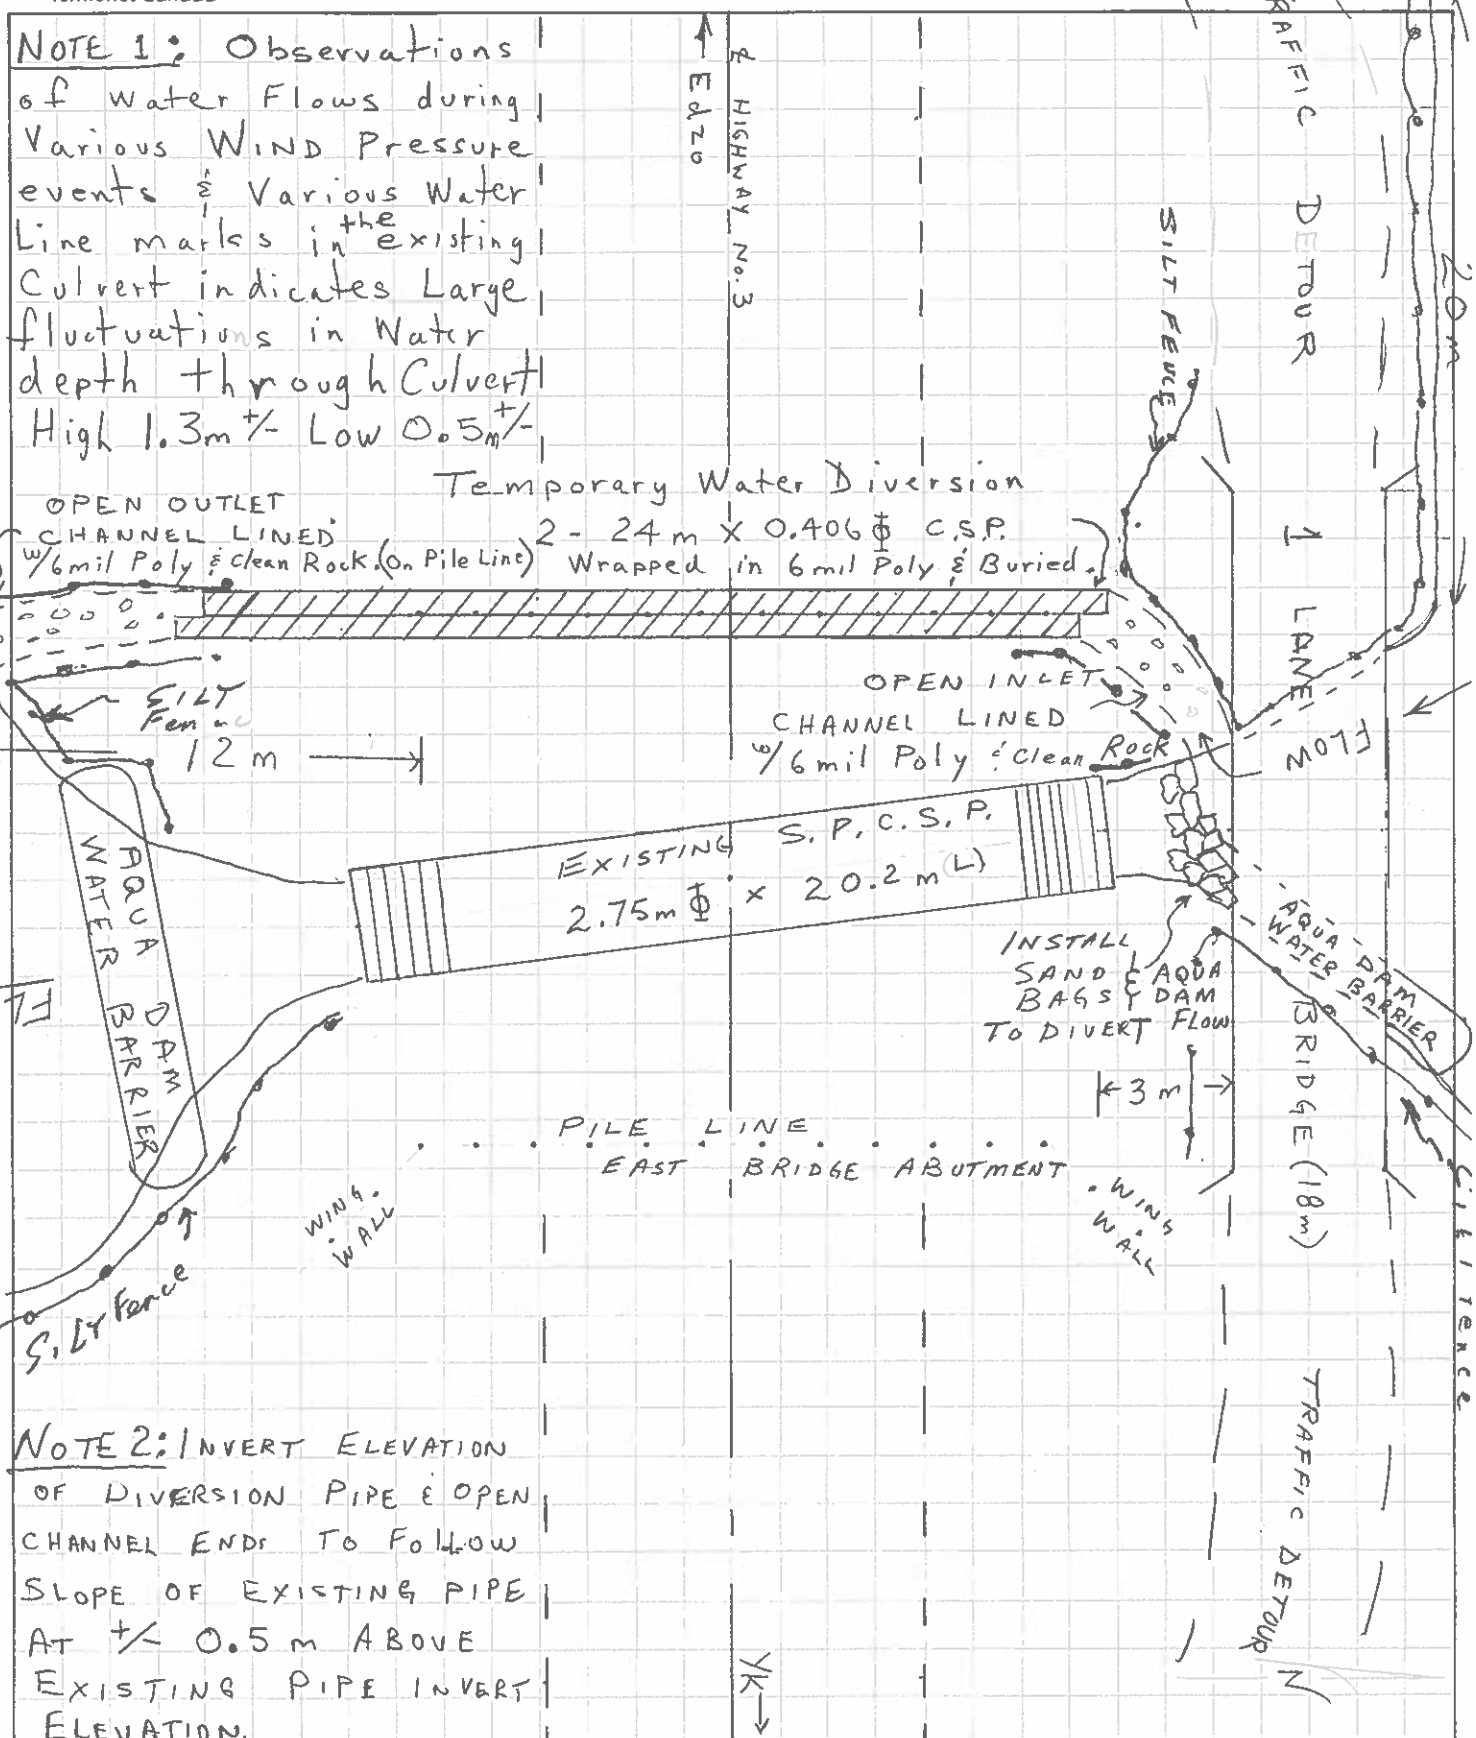

NOTE 2: INVERT ELEVATION OF DIVERSION PIPE & OPEN CHANNEL ENDS TO FOLLOW SLOPE OF EXISTING PIPE AT +/- 0.5 m ABOVE EXISTING PIPE INVERT ELEVATION.

TITLE TEMPORARY STREAM DIVERSION; BRIDGE CONSTRUCTION HWY # 3 Km 240		SHEET OF
BY 1 cm = 2m T. Plant, Project Officer	PROJECT No. CT 100903	DATE DD MM YY 29 08 10

NWT 1182/0691